Site A - Proposed Layout
Scale 1:750 @ A3

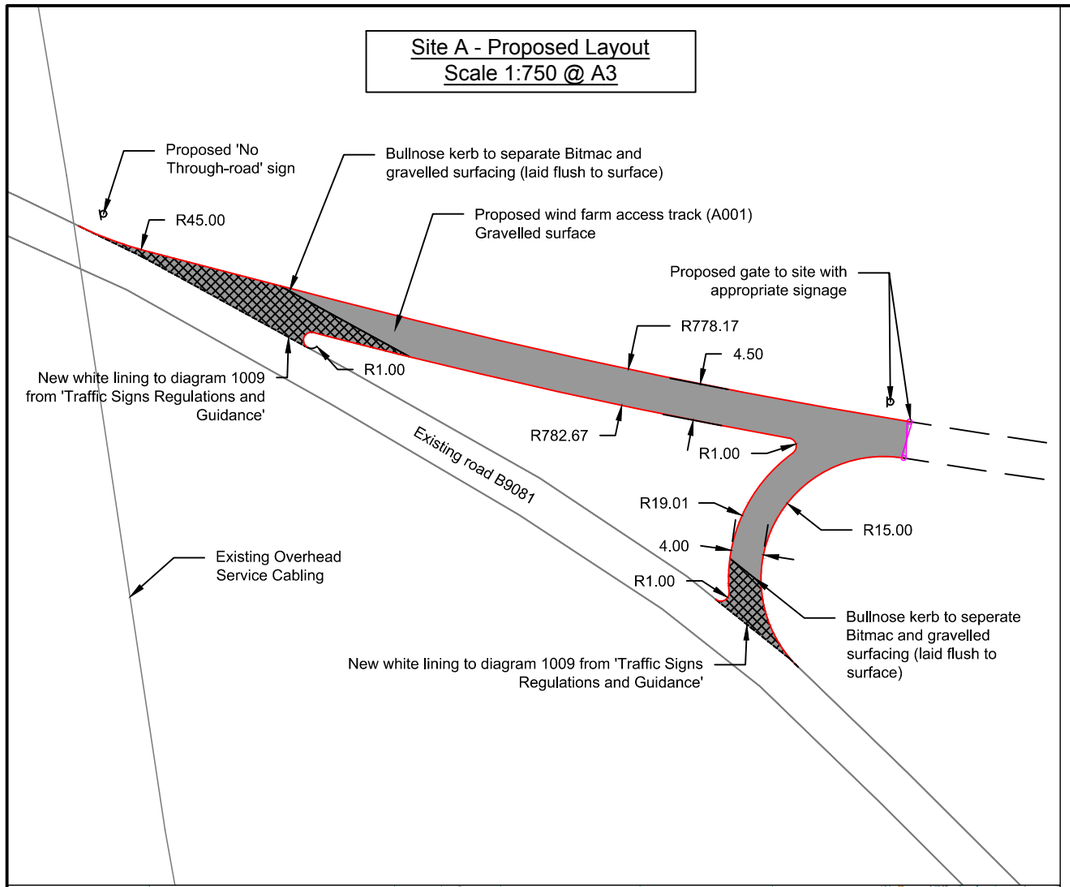

Location Plan
Scale 1:25000 @ A3

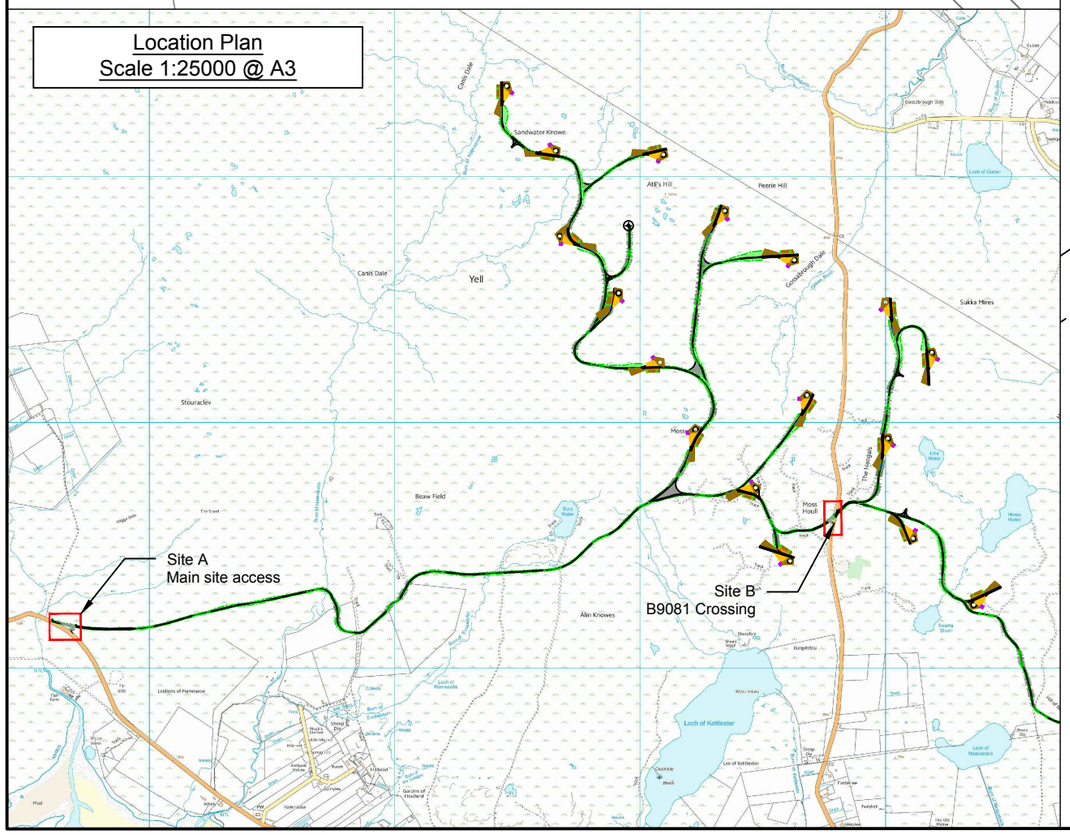

Site B - Proposed Layout
Scale 1:750 @ A3

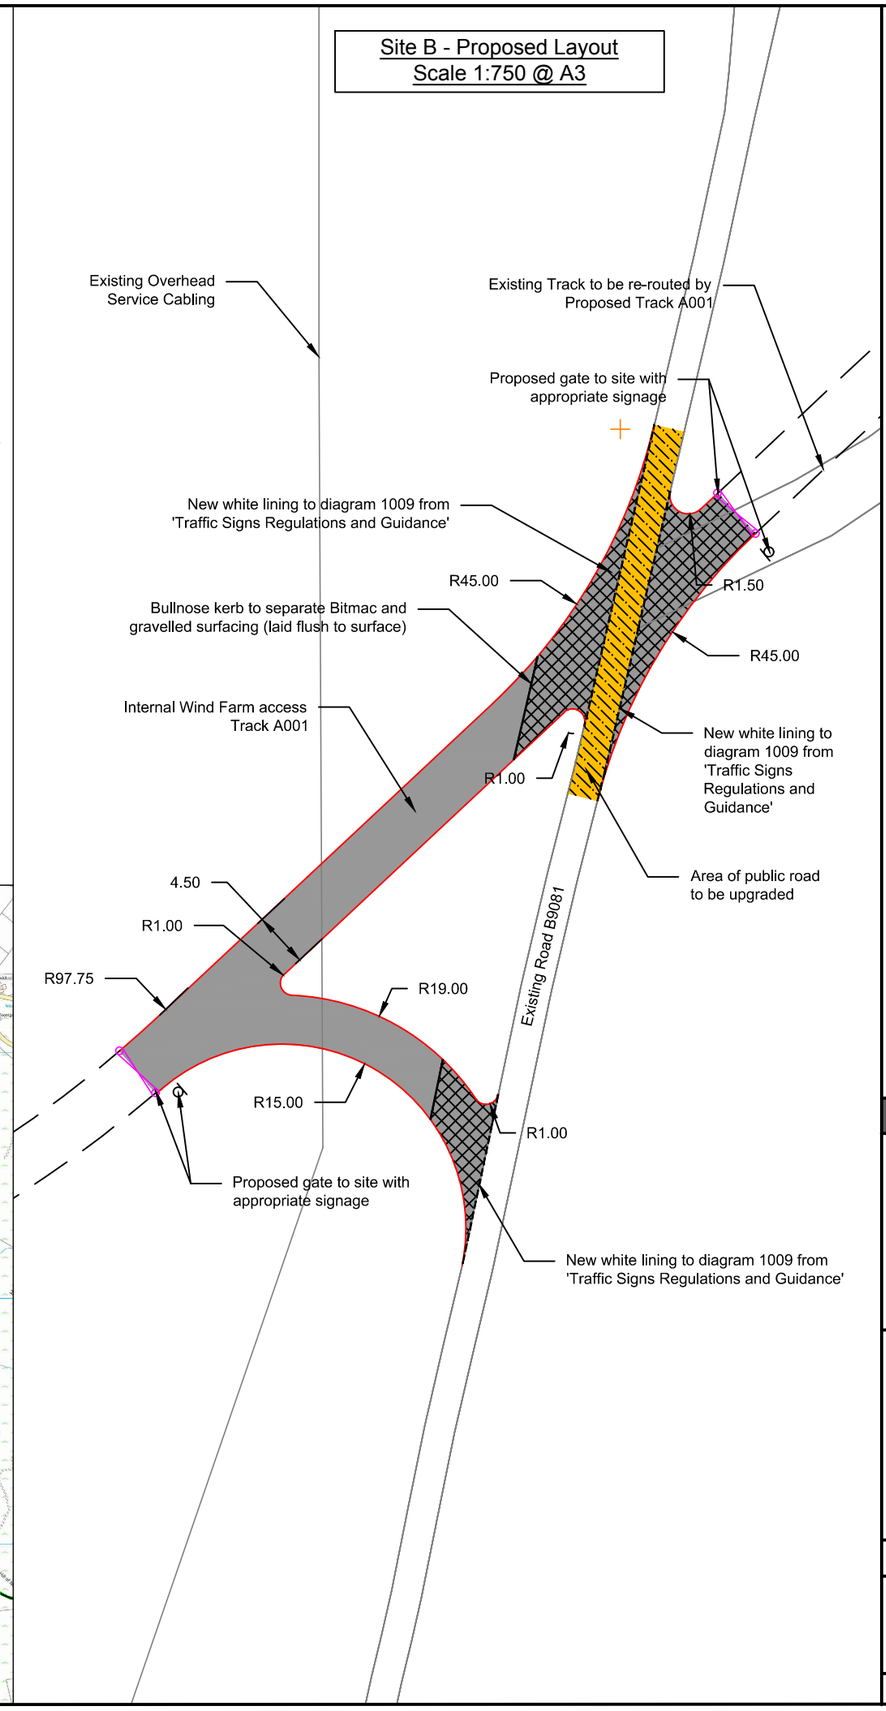

Key

- Granular access track surfacing
- Bitmac road surfacing
- Existing public highway to be upgraded

Notes:

Layout shown is indicative only and to be agreed with the local road authority.

All works to be approved via a Road Construction Consent.

Specification of road upgrade to be confirmed.

All roads to drain into verge, as per the rest of the proposed site.

Existing road drainage ditches are to be culverted underneath proposed tracks.

Beaw Field Wind Farm

N

PEEL

TITLE:

Vehicular Access Route to the site (from B9081)

Figure 3.12

Scale: As Shown @ A3

Date: 28/01/2016

Ordnance Survey Developer Partner

This material has been reproduced from Ordnance Survey digital map data with the permission of the Controller of Her Majesty's Stationary Office.
© Crown copyright.
Licence Number 100018033

Ref: